64

DIV. SOUTH WESTERN
SUB-DIV. OKLAHOMA
STA. No. G-494

ERECTED	1898	FLOOR	3/8" x 3¼" Y.P.
TYPE	FRAME	FINISH (INSIDE	3/4" x 3¼" M. & B.
FOUNDATION	PILE HEADS	FINISH (OUTSIDE	BOARDS & BATTENS
WALLS	2"x6"	CEILING HEIGHT	13'-10"
ROOF (TYPE	GABLE, SHINGLES	LIGHTING	ELECTRIC
ROOF (PITCH	3	SANITARY FACILITIES	OUTSIDE TOILET
HEATING	STOVES		

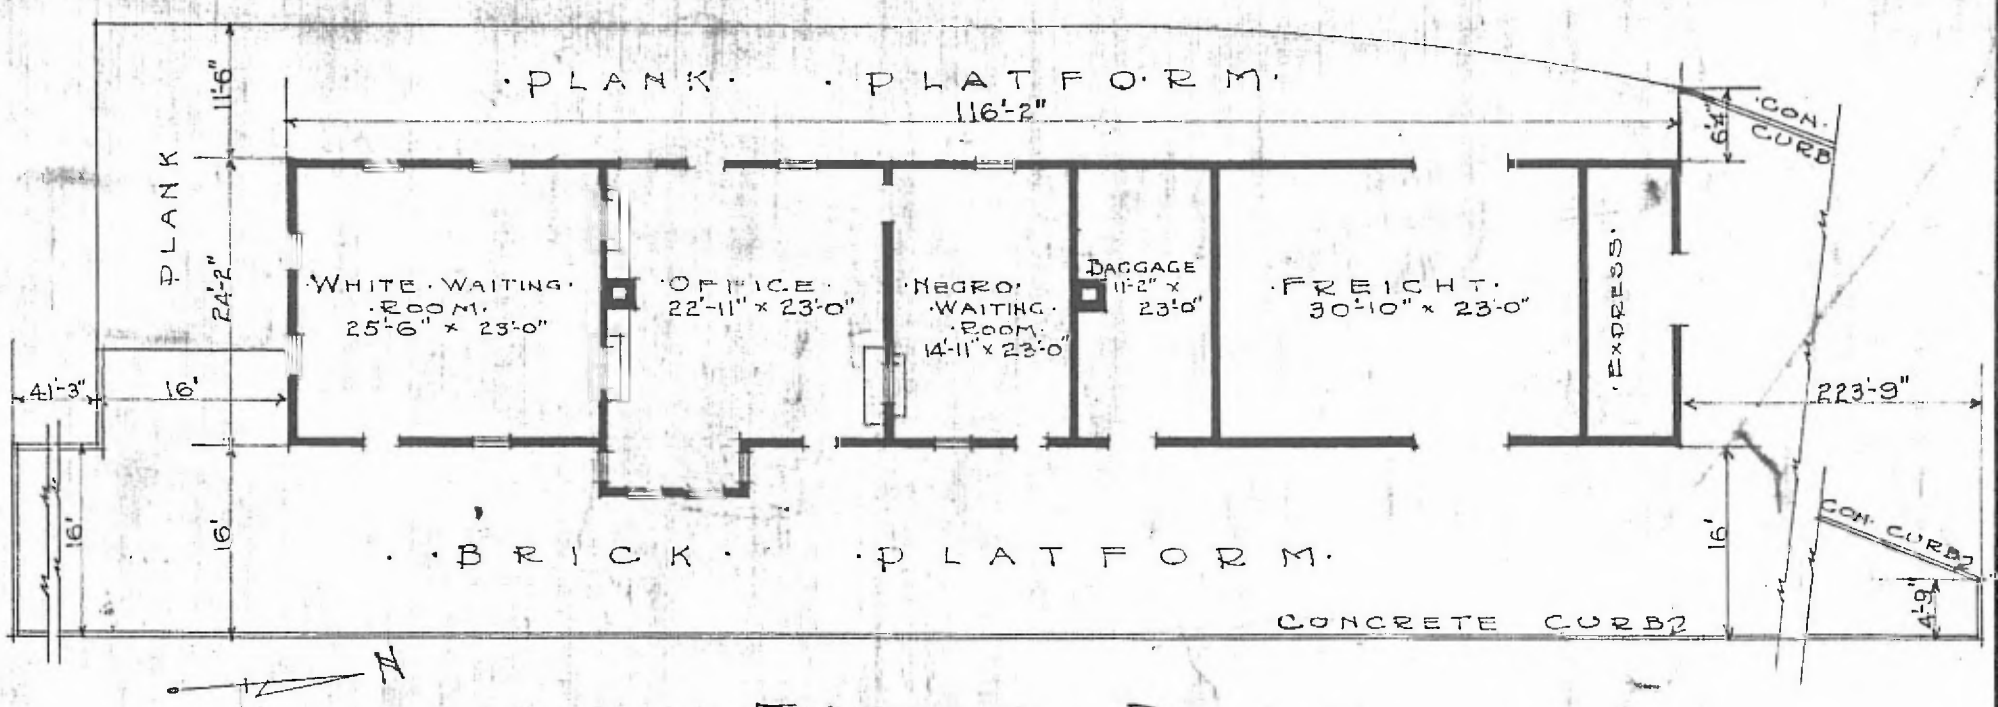

FLOOR PLAN

SCALE 1/16" = 1'-0"

COMBINATION STATION

CHANDLER OKLA.

JULY 5, 1916.